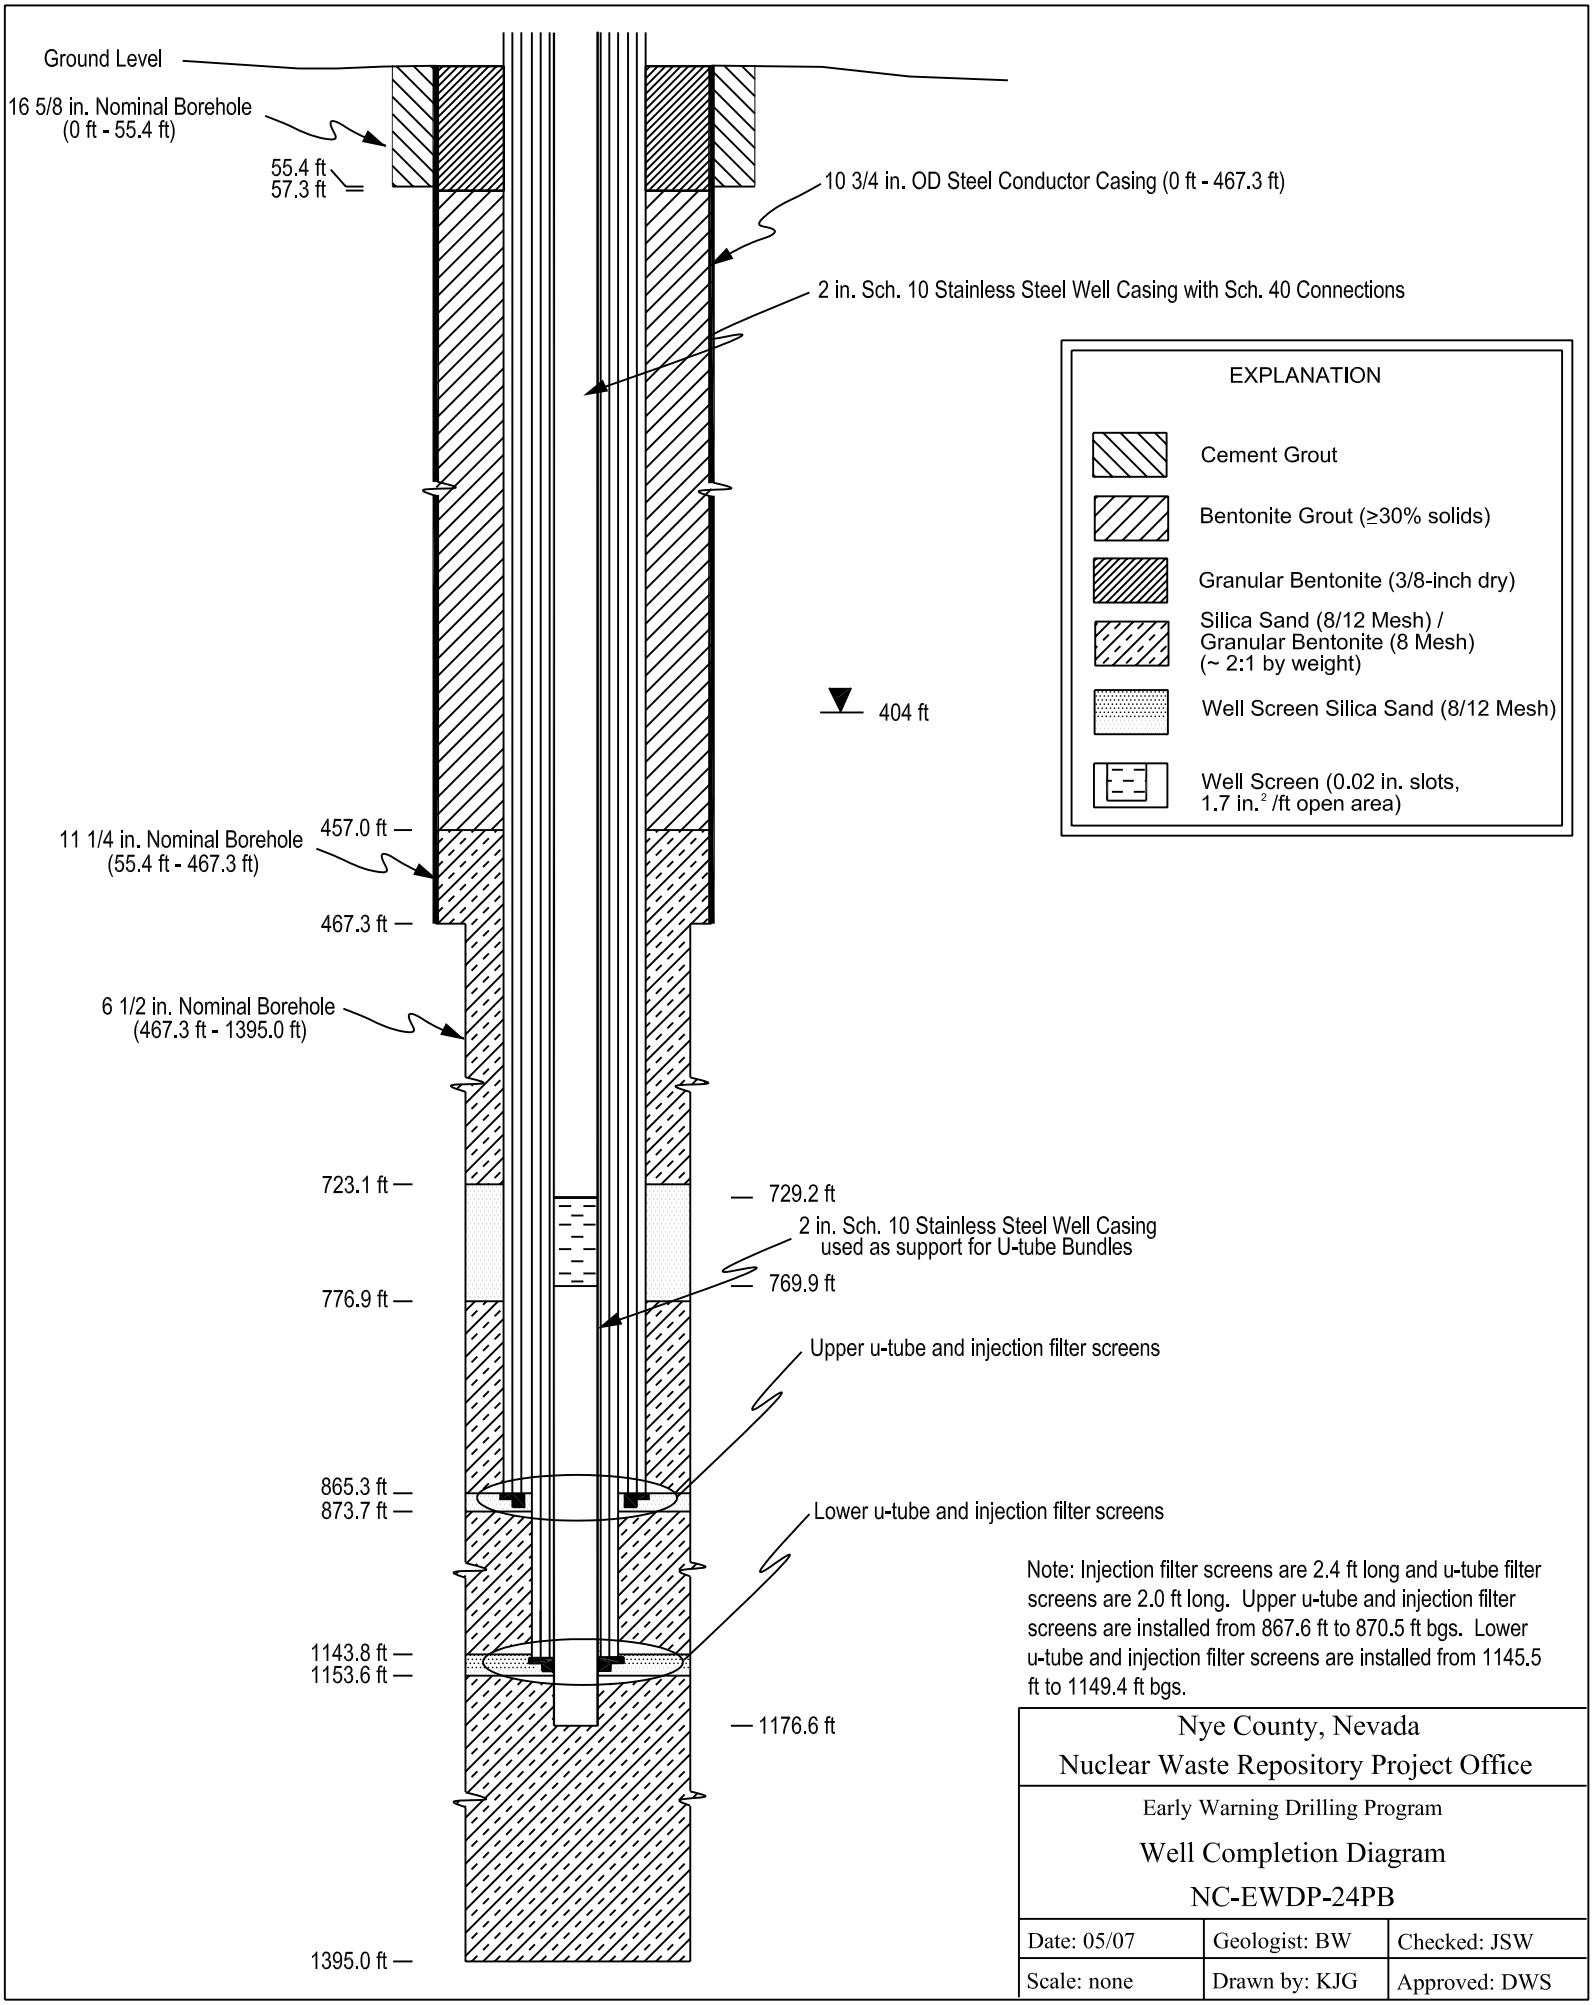

Note: Injection filter screens are 2.4 ft long and u-tube filter screens are 2.0 ft long. Upper u-tube and injection filter screens are installed from 867.6 ft to 870.5 ft bgs. Lower u-tube and injection filter screens are installed from 1145.5 ft to 1149.4 ft bgs.

Nye County, Nevada Nuclear Waste Repository Project Office		
Early Warning Drilling Program Well Completion Diagram NC-EWDP-24PB		
Date: 05/07	Geologist: BW	Checked: JSW
Scale: none	Drawn by: KJG	Approved: DWS