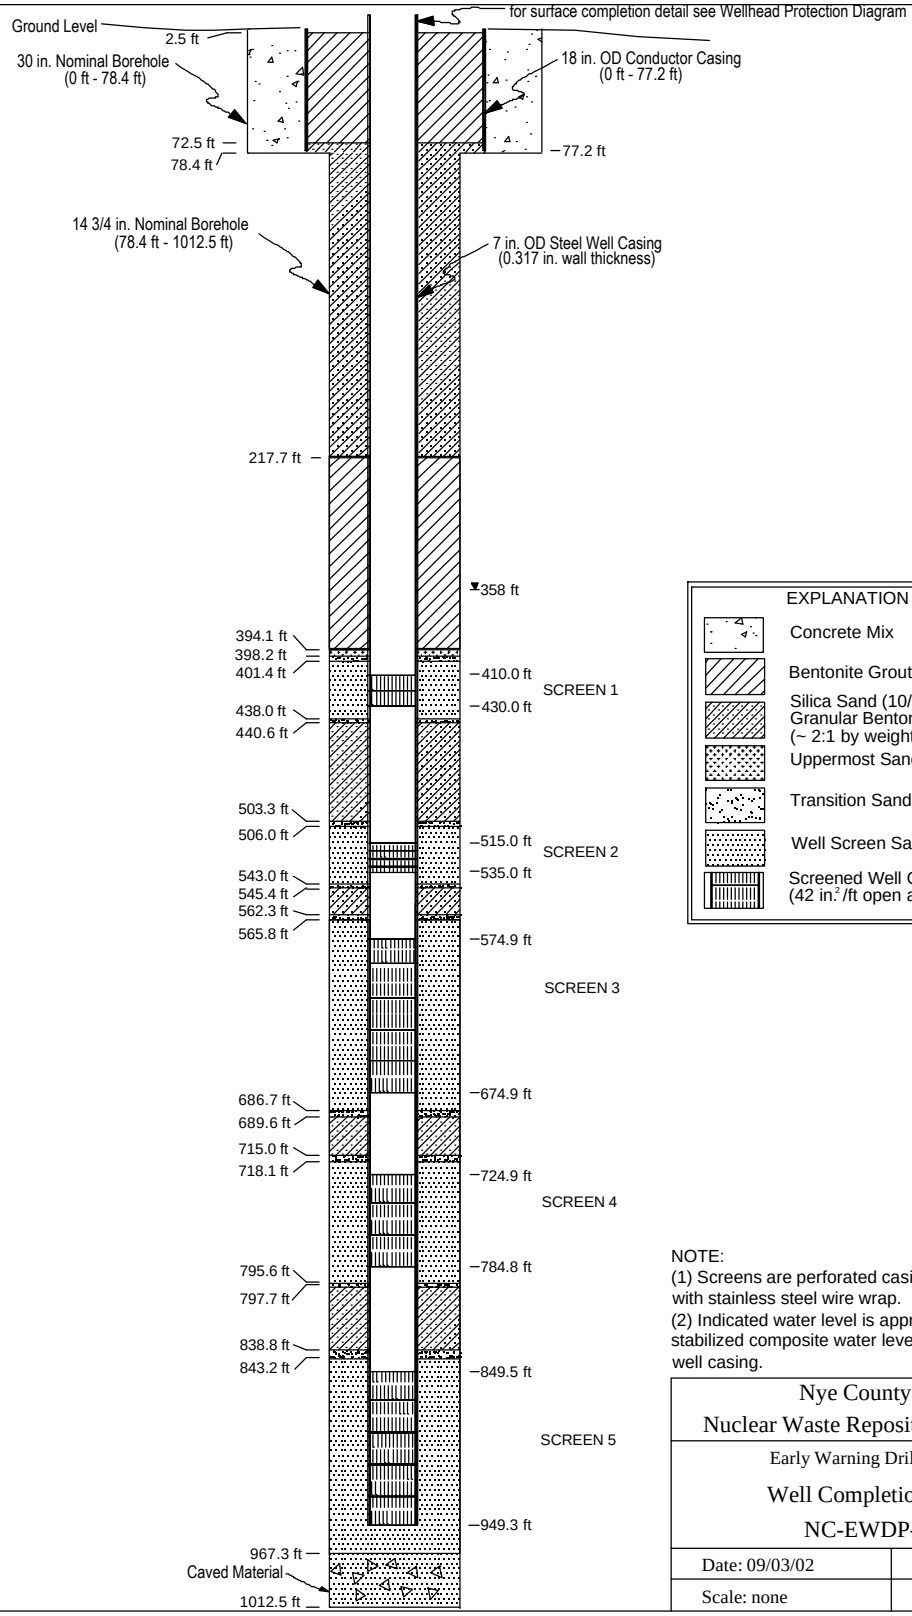

NOTE:
(1) Screens are perforated casing with stainless steel wire wrap.
(2) Indicated water level is approximate stabilized composite water level in developed well casing.

Nye County, Nevada Nuclear Waste Repository Project Office	
Early Warning Drilling Program Well Completion Diagram NC-EWDP-19IM1	
Date: 09/03/02	Geologist: JSW/WJS
Scale: none	Drawn by: KJG