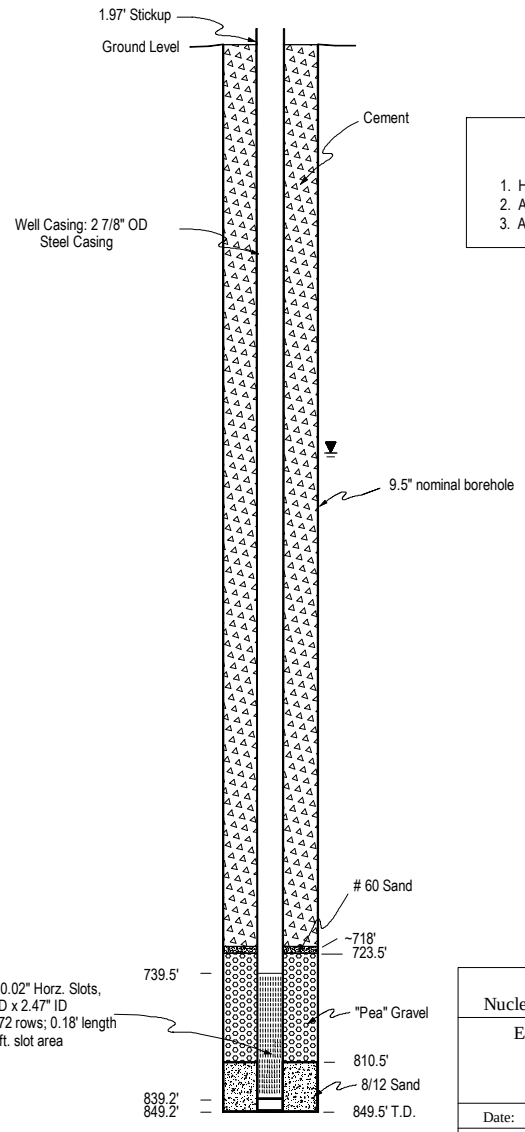

NOTES

1. Horizontal scale exaggerated ~100X.
2. All depths referenced to ground level.
3. All casing and screen is flush threaded.

Nye County, Nevada Nuclear Waste Repository Project Office	
Early Warning Drilling Program NC - EWDP - 4PB Well Completion Diagram	
Date: 06/00	Geologist: KDD
Scale: 1" = 100'	Drawn by: WJS