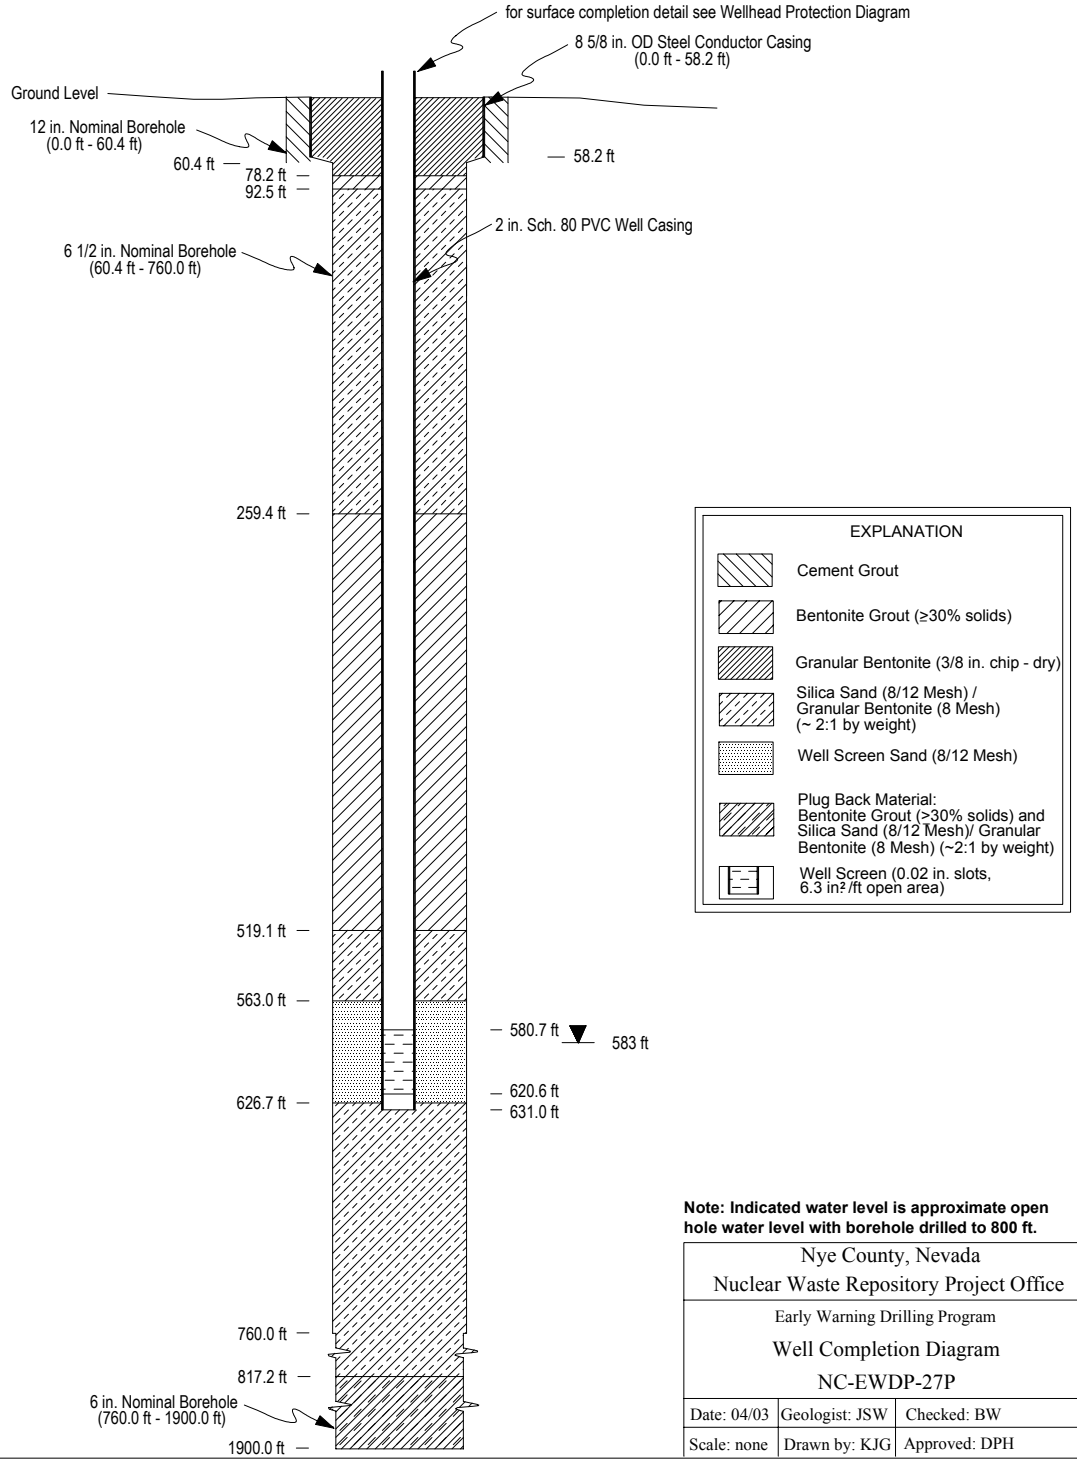

Note: Indicated water level is approximate open hole water level with borehole drilled to 800 ft.

Nye County, Nevada Nuclear Waste Repository Project Office		
Early Warning Drilling Program Well Completion Diagram NC-EWDP-27P		
Date: 04/03	Geologist: JSW	Checked: BW
Scale: none	Drawn by: KJG	Approved: DPH